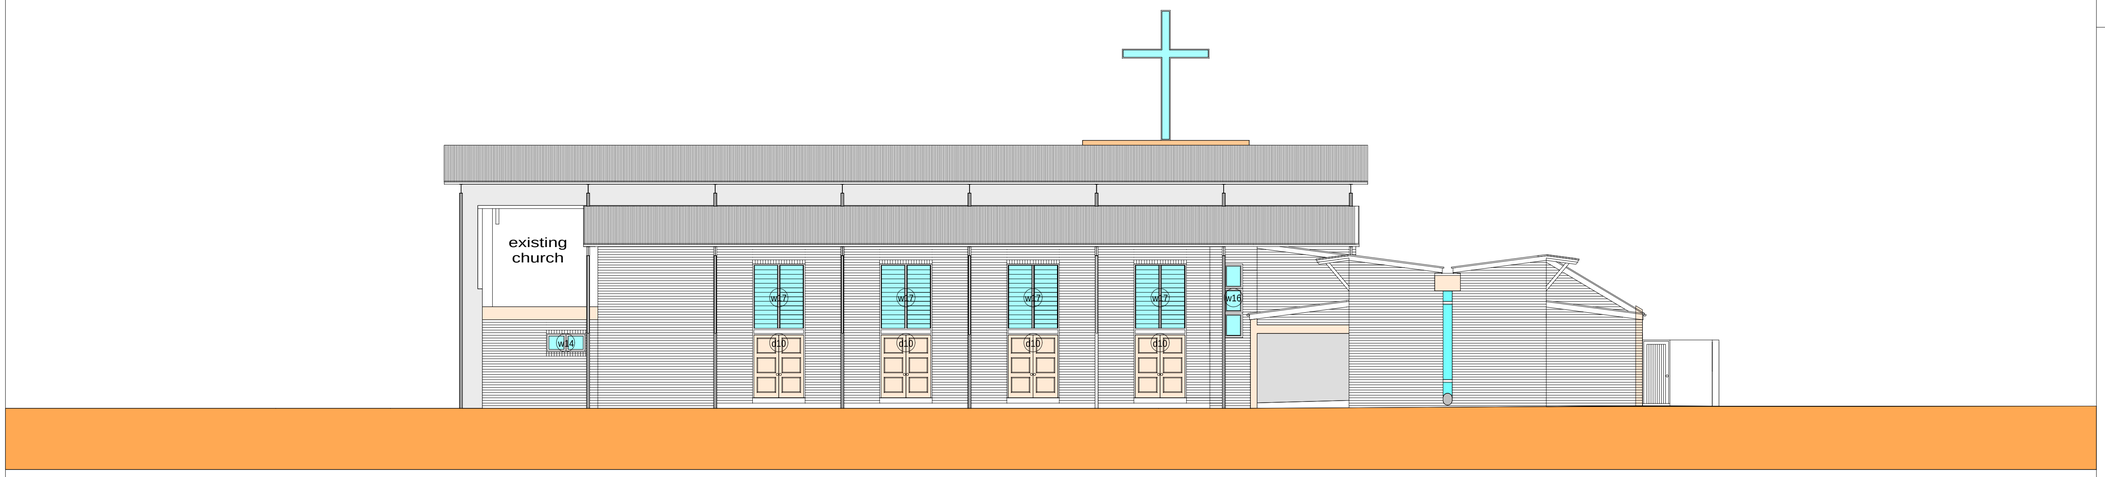

NORTH ELEVATION

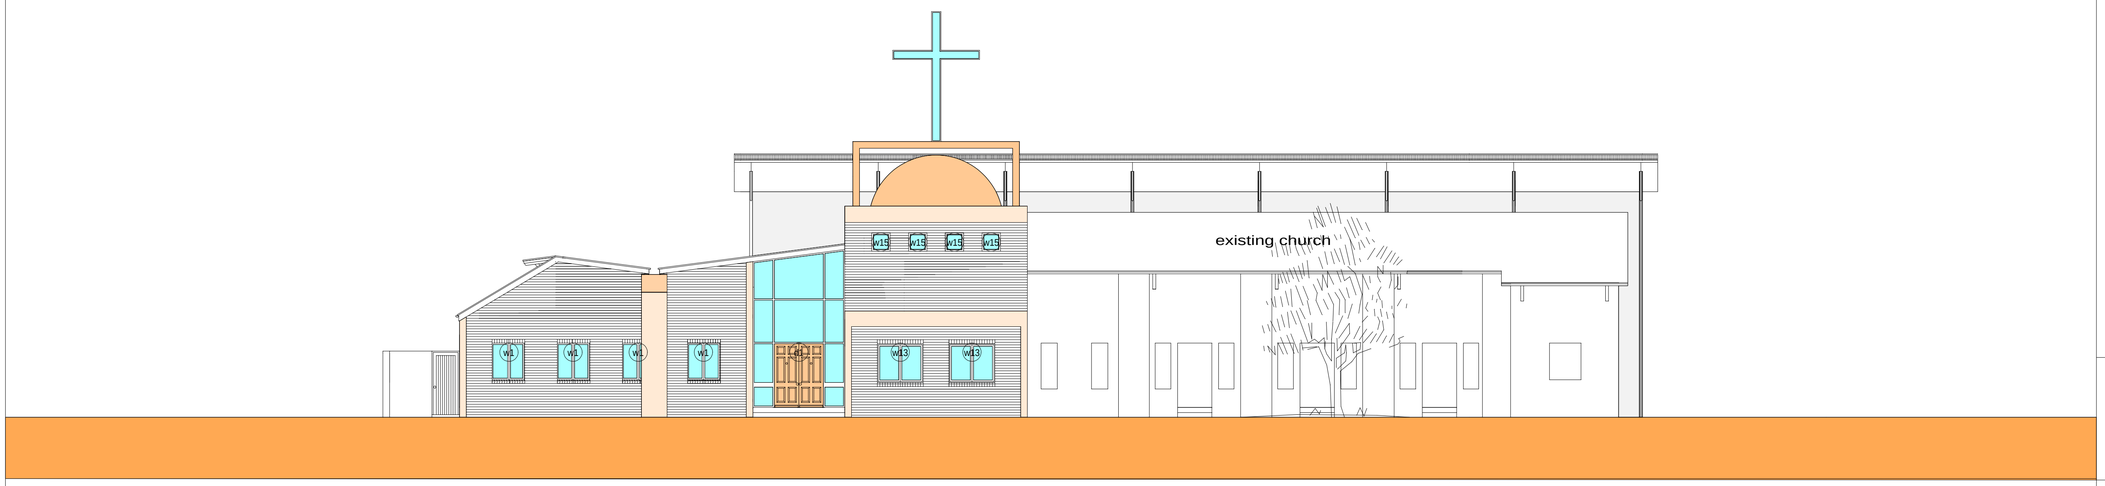

KAWIE AVENUE ELEVATION

Note

All dimensions shown on this drawing must be thoroughly checked on site before work commences

Where dimensions does not coincide, it must be brought to the attention of the architect as soon as possible

No revisions to this drawing will be allowed without the written consent of the architect

This drawing remains the property of the architect and copyright is reserved

NOTES: GLAZING

Glazing as per SABS 0132 and part N of the National Building Regulations

EXTERNAL FINISHES

Roof material:

COLOMET corrugated sheeting, colour: GREEN

Walls:

Rosema olifansfontein "Buff Travertine FBS in stretcher bond

Joints to be raked, between every 4th and 5th course, all other joints to be smooth with the brickwork

Headers over windows and doors, to match the external brickwork, window cills to be matching brick-on-edge window cills

Door threshold:

Provide and fit 50x50x6mm mild steel angle to surface bed below all external doors as a water drip and finish similarly between differing floor levels complete

Windows:

Aluminium windows powder coated

External doors:

Approved hardwood doors and frames

DATE	NO.	REVISION

C.A.D. REF. FILE

ecsna.drw

LOUIS CLOETE INCORPORATED
INGELYF

REG.NO. 2069 / 1451

ARCHITECTS
LANDSCAPE ARCHITECTS
TOWN AND REGIONAL PLANNERS
PROJECT MANAGERS

P O Box 20
GROENKLOOF
0027

home page:
www.louiscloete.co.za

Tel.no.(012) 343-2241/2
Fax no.(012) 343-5128

e-mail: lci@global.co.za

PROJECT TITLE

NEW COMMUNITY CENTRE
EERSTERUST LUTHERAN CONGREGATION
erf 5741,
EERSTERUST X 2

DRAWING TITLE

KAWIE AVENUE ELEVATION
NORTH ELEVATION

SCALE	DATE	DRAWN
1 : 100	FEBRUARY 2004	SJS/LMC

DRAWING ISSUED

DRAWING NUMBER :

0405-03S

pp. Eersterust Lutheran Congregation